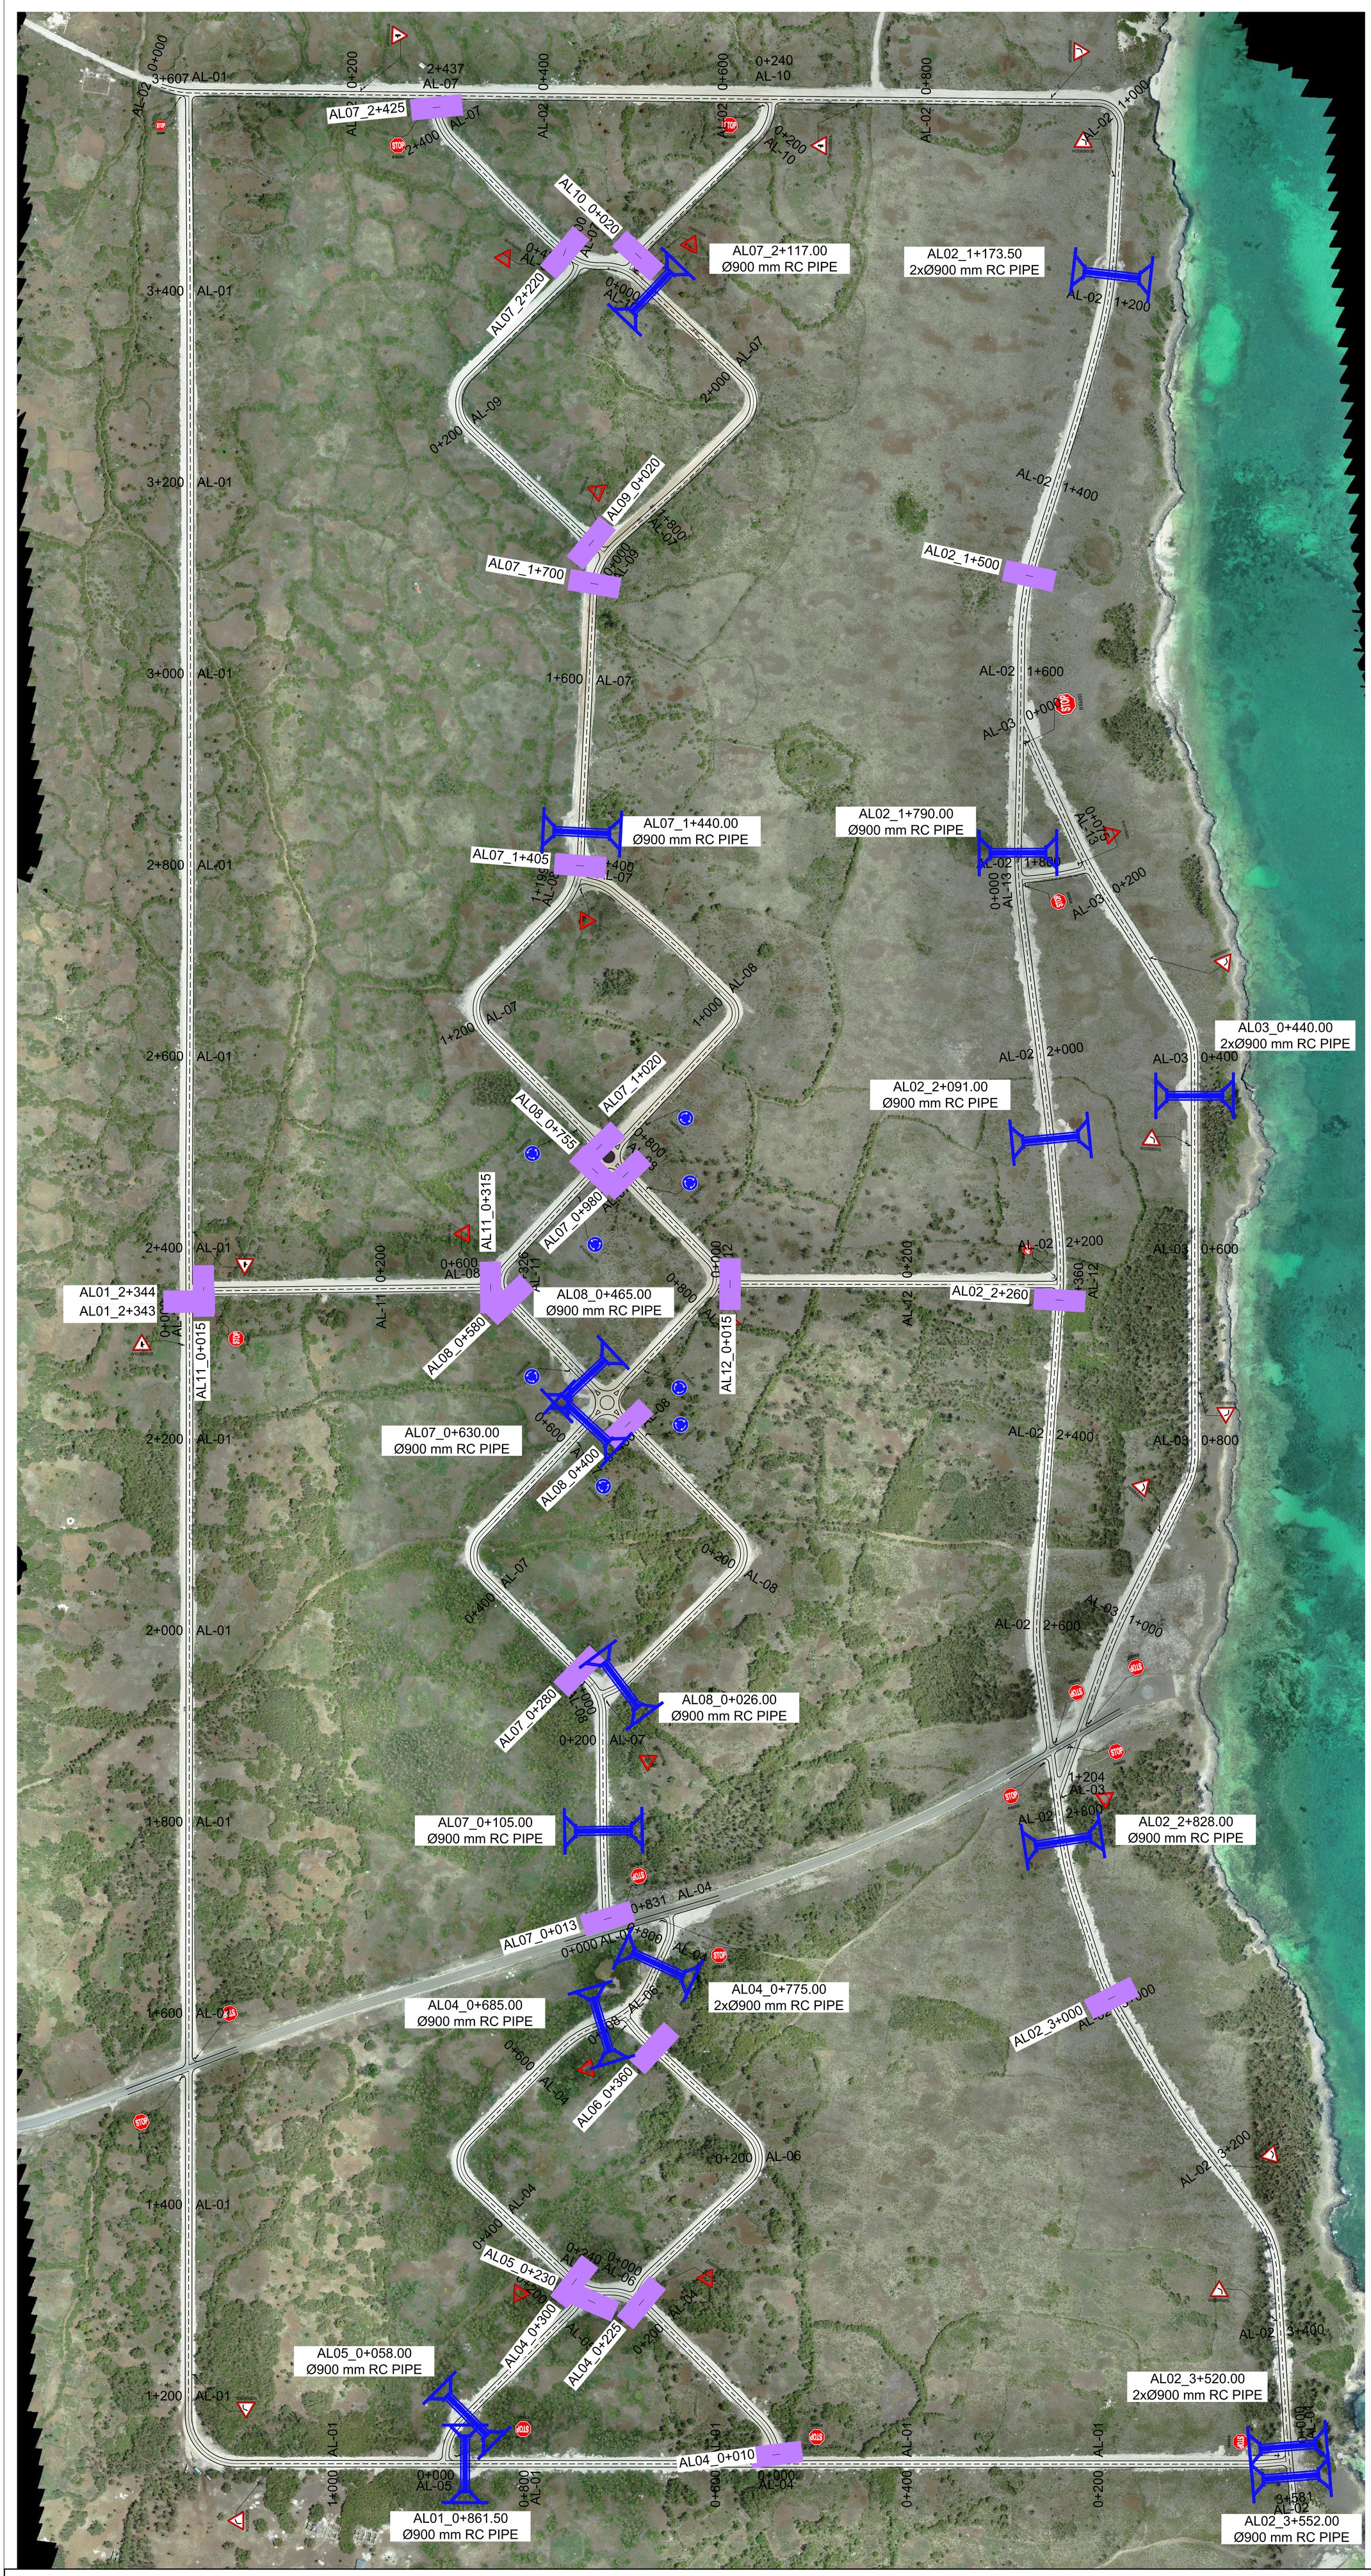

QUANTITY SUMMARY

ROAD (m)		EARTHWORKS(m³)		TRAFFIC SIGNS & MARKING (m)		STORM WATER		SERVICE DUCT (pcs)	
TOTAL LENGTH	**14929**	CUT	**6106**	TRAFFIC SIGN	**52**	CULVERT CELL Ø900mm (pcs)	21	CELL Ø 300 mm	26
		FILL	**14626**	WHITE LINES (broken-unbroken) 120mm	**14683**	L TYPE CHANNEL (m)	1266		
		BASECOURSE	**17492.8**	WHITE LINES (broken-unbroken) 400mm	**266.05**	EMBANKMENT L TYPE (m)	110		
		EDGE BEAM	**1120**	YELLOW LINE (broken-unbroken) 120mm	**30180**				